BY:	SCALE:	DATE:	DWG No:	rev
CHK:	1:100 /1:50	DEC '04	C-01 cad: 0439T01	A
STATUS: CONTRACT			File Ref: 04-39	

TITLE:
PROPOSED GROUND FLOOR PLAN & DETAIL A

PROJECT:
RELOCATION OF JEWELLERY DESIGN SCHOOL FROM GROUND FLOOR TO FIRST FLOOR FOR CRAFTS COUNCIL OF IRELAND

E. D. P. M. Ltd
Consulting Engineers, Designers & Project Managers
5 Village Business Centre, Upper New St., Kilkenny, Phone 056 77 23707, Fax 056 77 56466, e-mail edpmk@eircom.net
383 Clontarf Road, Clontarf Dublin 3, Phone 01 853 1777, Fax 01 853 1776, e-mail edpmdub@eircom.net

REVISIONS

No.	Date	Description	By	Chk
A	31.01.05	Modified proposed store, door & win no's	A.J	

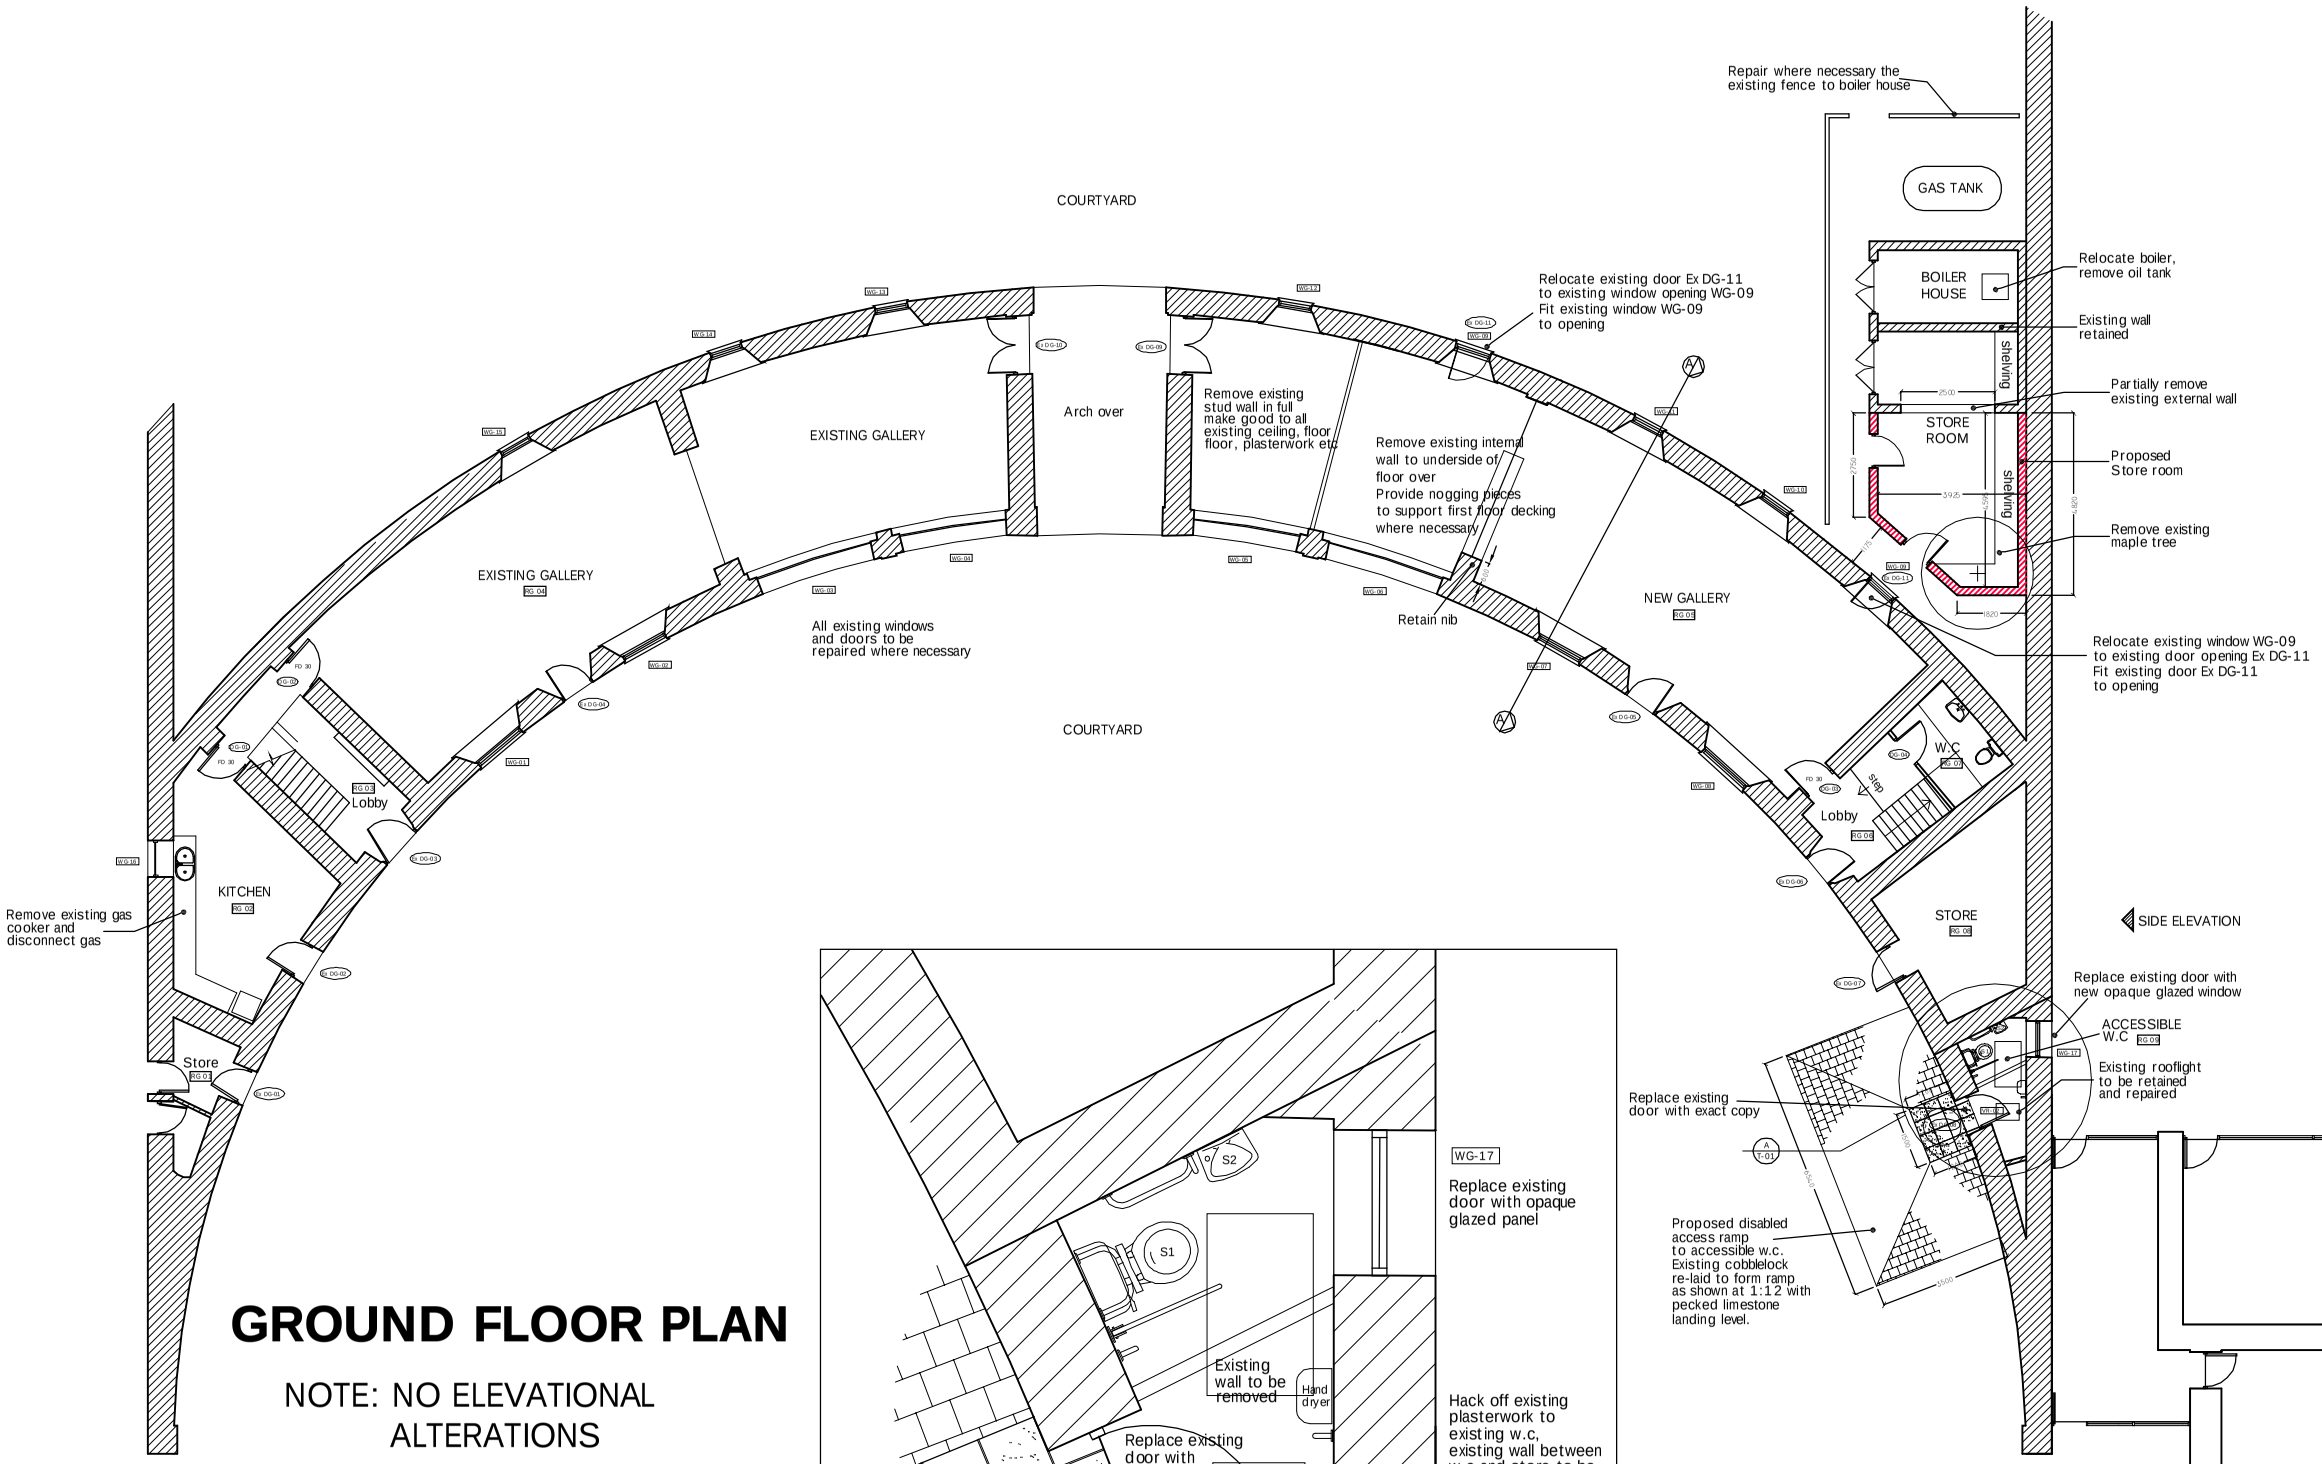

EXISTING STRUCTURE

PROPOSED BLOCKWORK

PROPOSED STUD PARTITIONS

PROPOSED MODIFICATIONS TO EXISTING STRUCTURE

GROUND FLOOR PLAN

NOTE: NO ELEVATIONAL ALTERATIONS

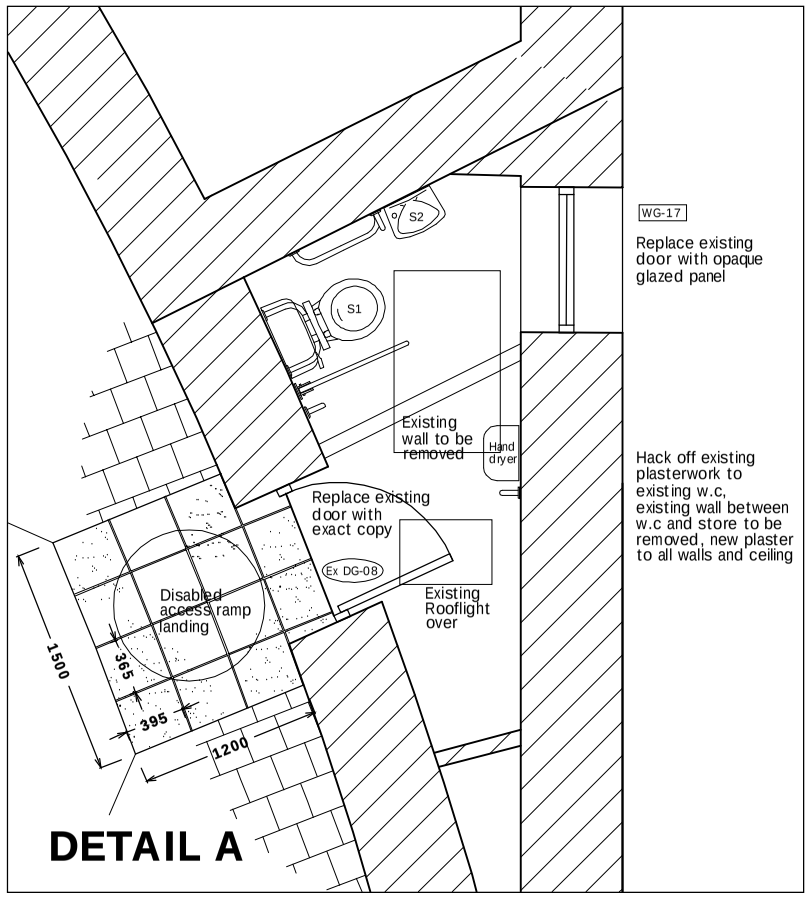

DETAIL A

PDF created with pdfFactory trial version www.pdffactory.com